15019

Attachment B
Parcel 2

15019

Attachment B
Parcel 2

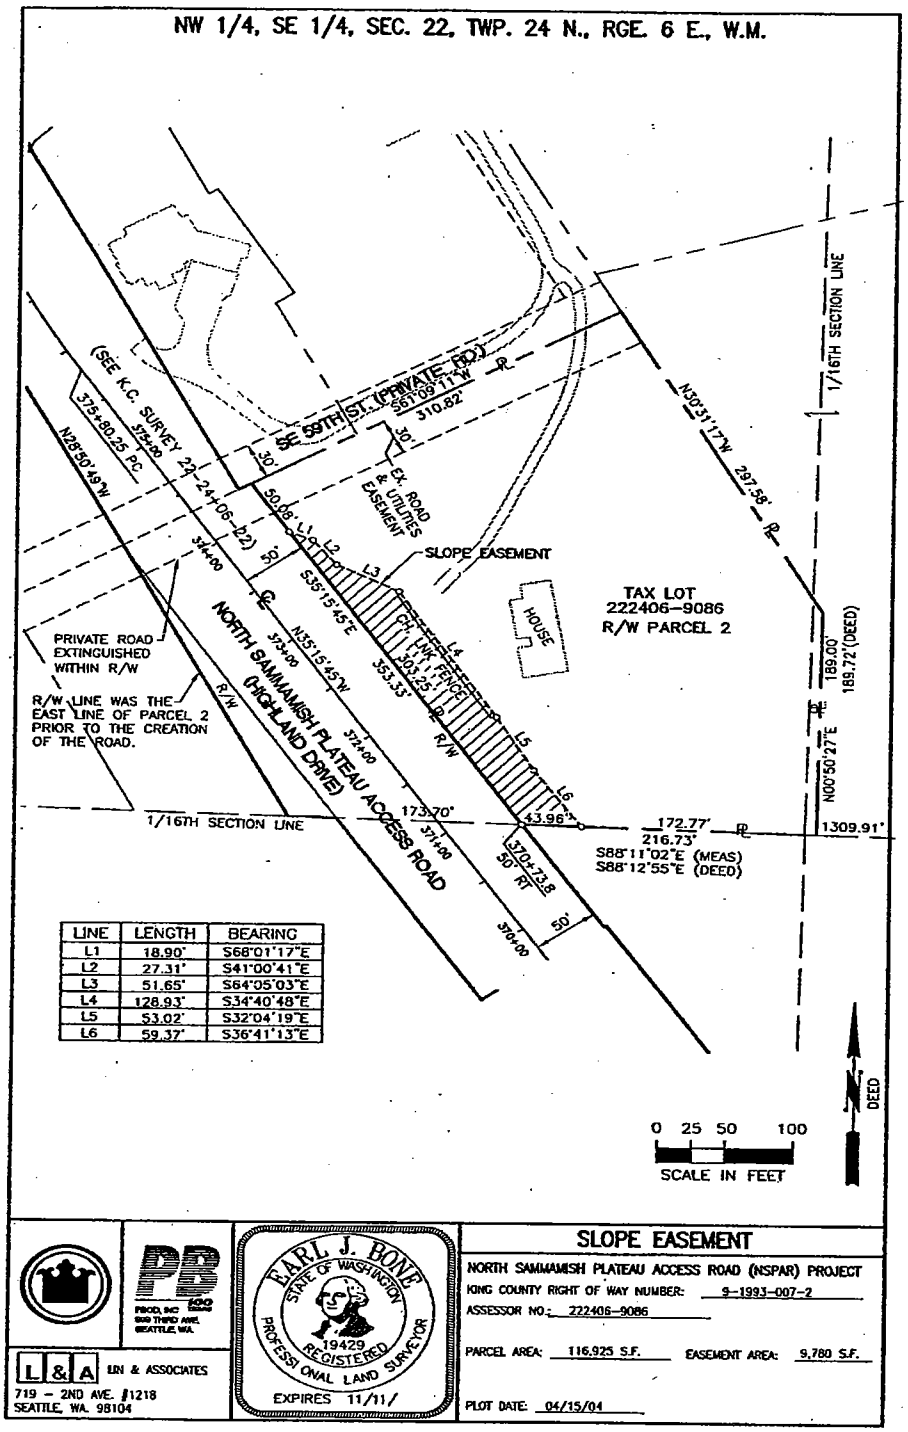

LINE	LENGTH	BEARING
L1	18.90'	S68°01'17"E
L2	27.31'	S41°00'41"E
L3	51.65'	S64°05'03"E
L4	128.93'	S34°40'48"E
L5	53.02'	S32°04'19"E
L6	59.37'	S36°41'13"E

PBOD, INC
600 THIRD AVE.
SEATTLE, WA.

L&A LIN & ASSOCIATES
719 - 2ND AVE. #1218
SEATTLE, WA. 98104

EARL J. BONE
STATE OF WASHINGTON
19429
REGISTERED
PROFESSIONAL LAND SURVEYOR
EXPIRES 11/11/

SLOPE EASEMENT

NORTH SAMMAMISH PLATEAU ACCESS ROAD (NSPAR) PROJECT

KING COUNTY RIGHT OF WAY NUMBER: 9-1993-007-2

ASSESSOR NO.: 222406-9086

PARCEL AREA: 116,925 S.F. EASEMENT AREA: 9,780 S.F.

PLOT DATE: 04/15/04